M. A. R. 57 (Rule 116)
Measurement Book

No. E 496574

4! N

...al No. ..... SRINIVASAPURA From .....

...e of work .....

...e of Contractor of nature of Agency.....

...of commencement of work.....

Full description, etc, of work	Number	Dimensions		Contents	Reference to last Measurement
2	3	Length 4	Breadth 5	7	

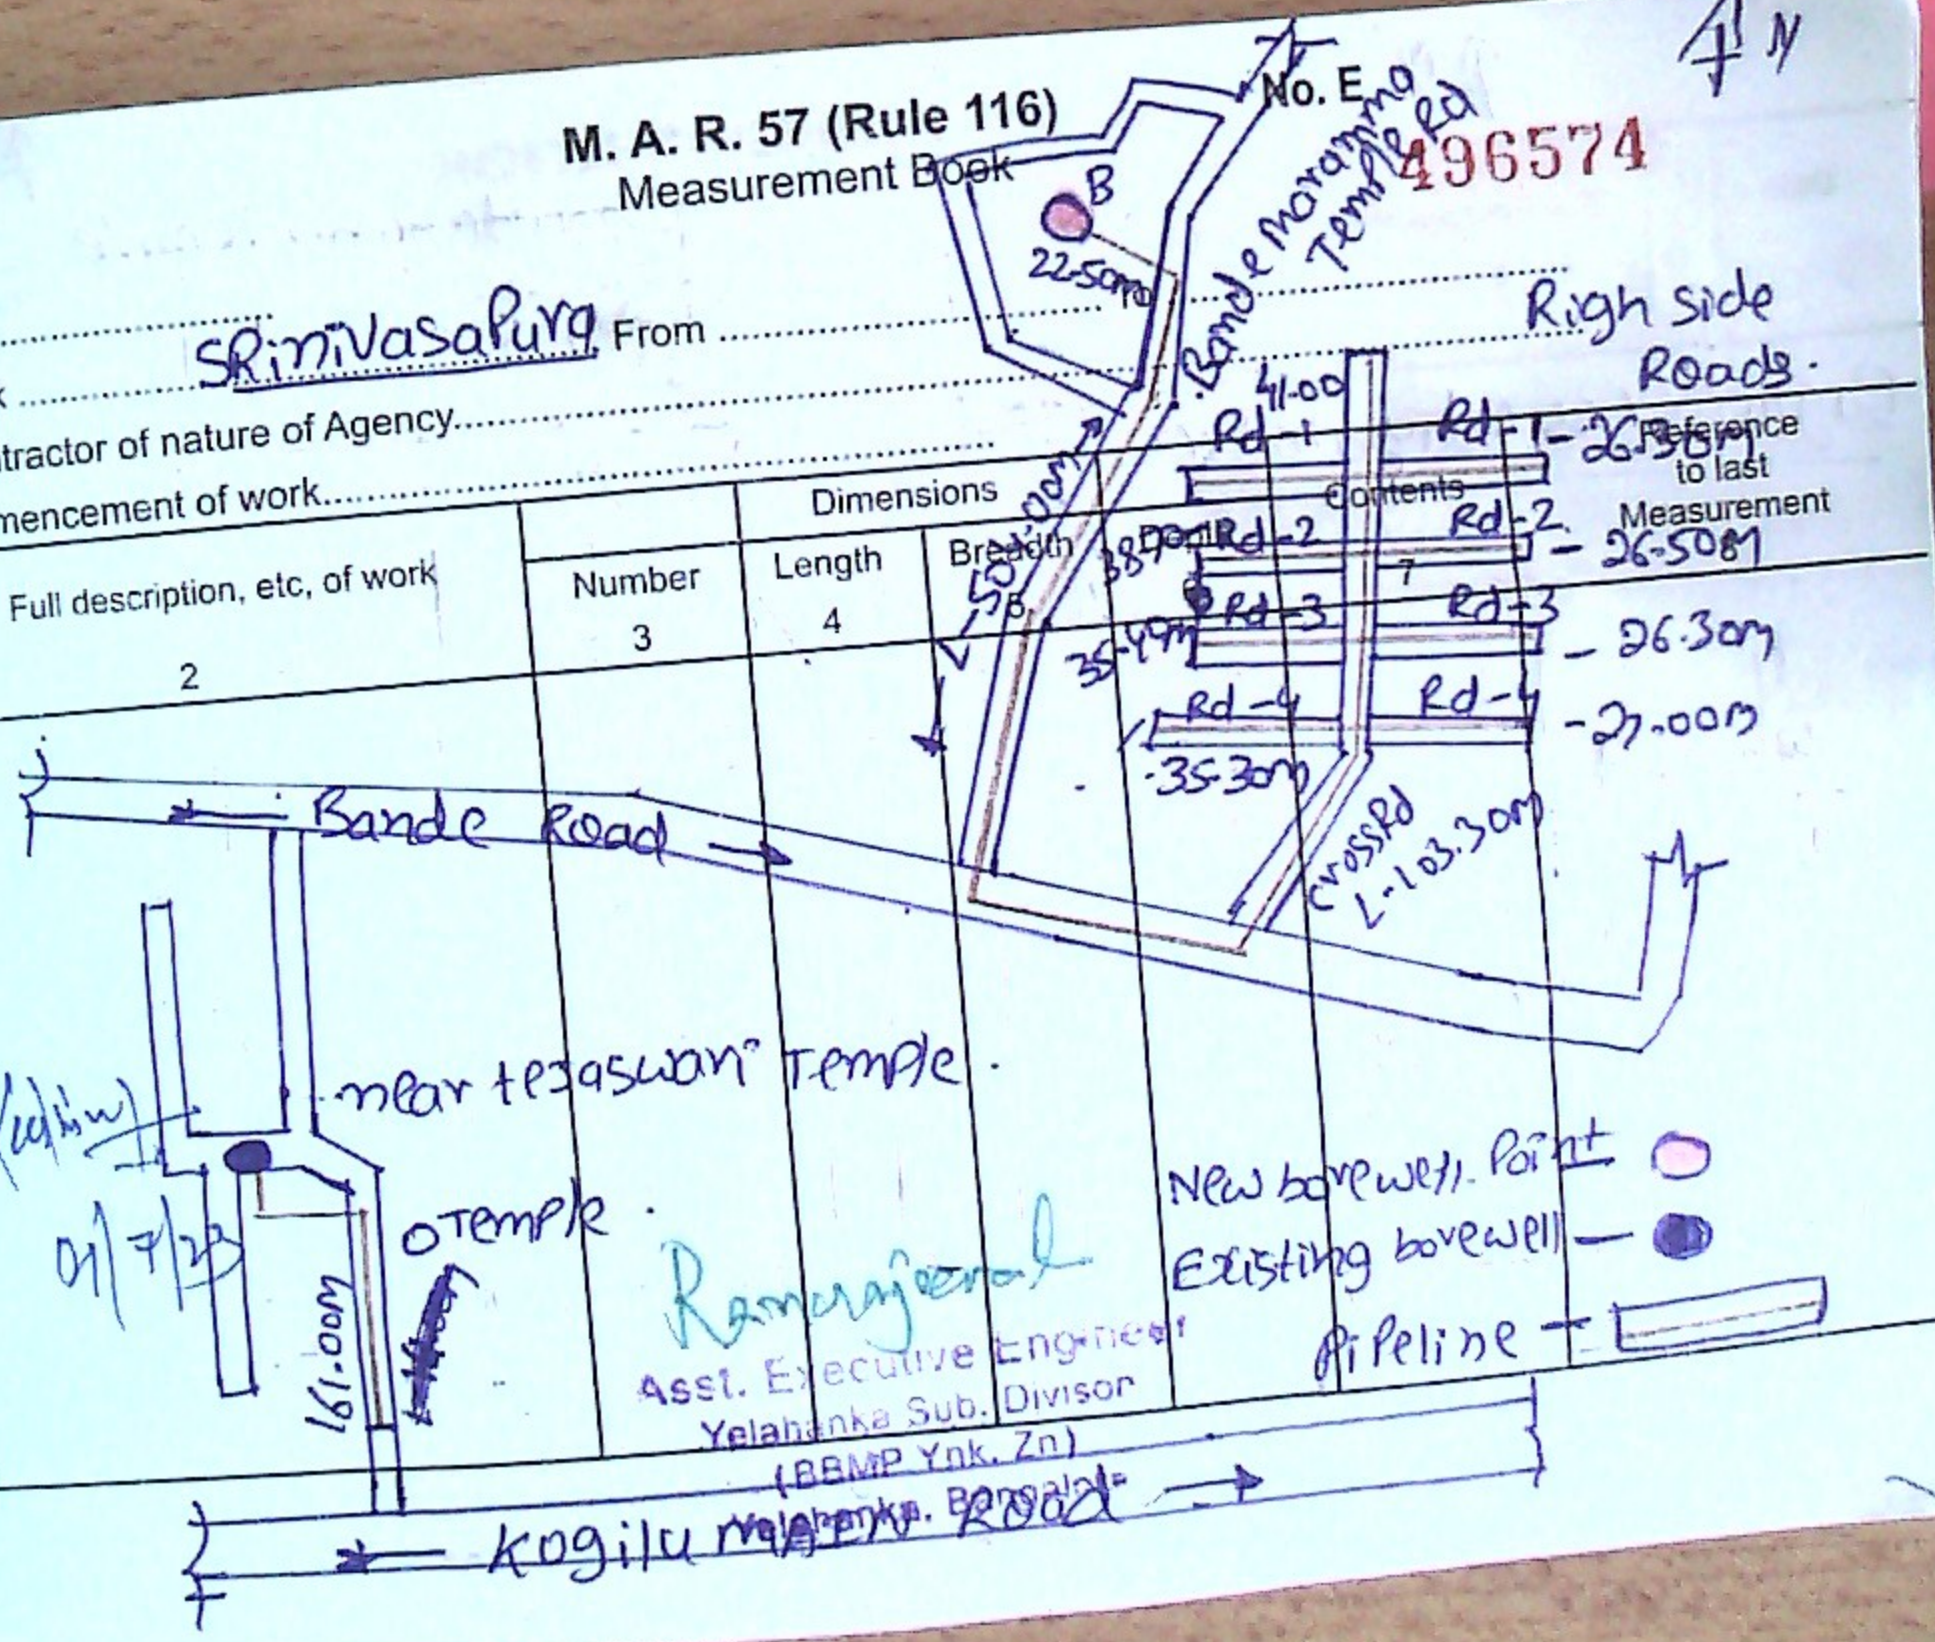

Depth 6 | Contents 7

Abst. Executive Engr
Yelahanka Sub Divn
(BBMP Ynk. Zn)
Yelahanka, Bangalore

MEASUREMENT BOOK

Date	Full description, etc, of work	Number	Dimensions: Length	Breadth	Depth	Contents	Reference to last Measurement
1	2	3	4	5	6	7	8

Chowdeshwari temple

Baglur cross Udayanagar.

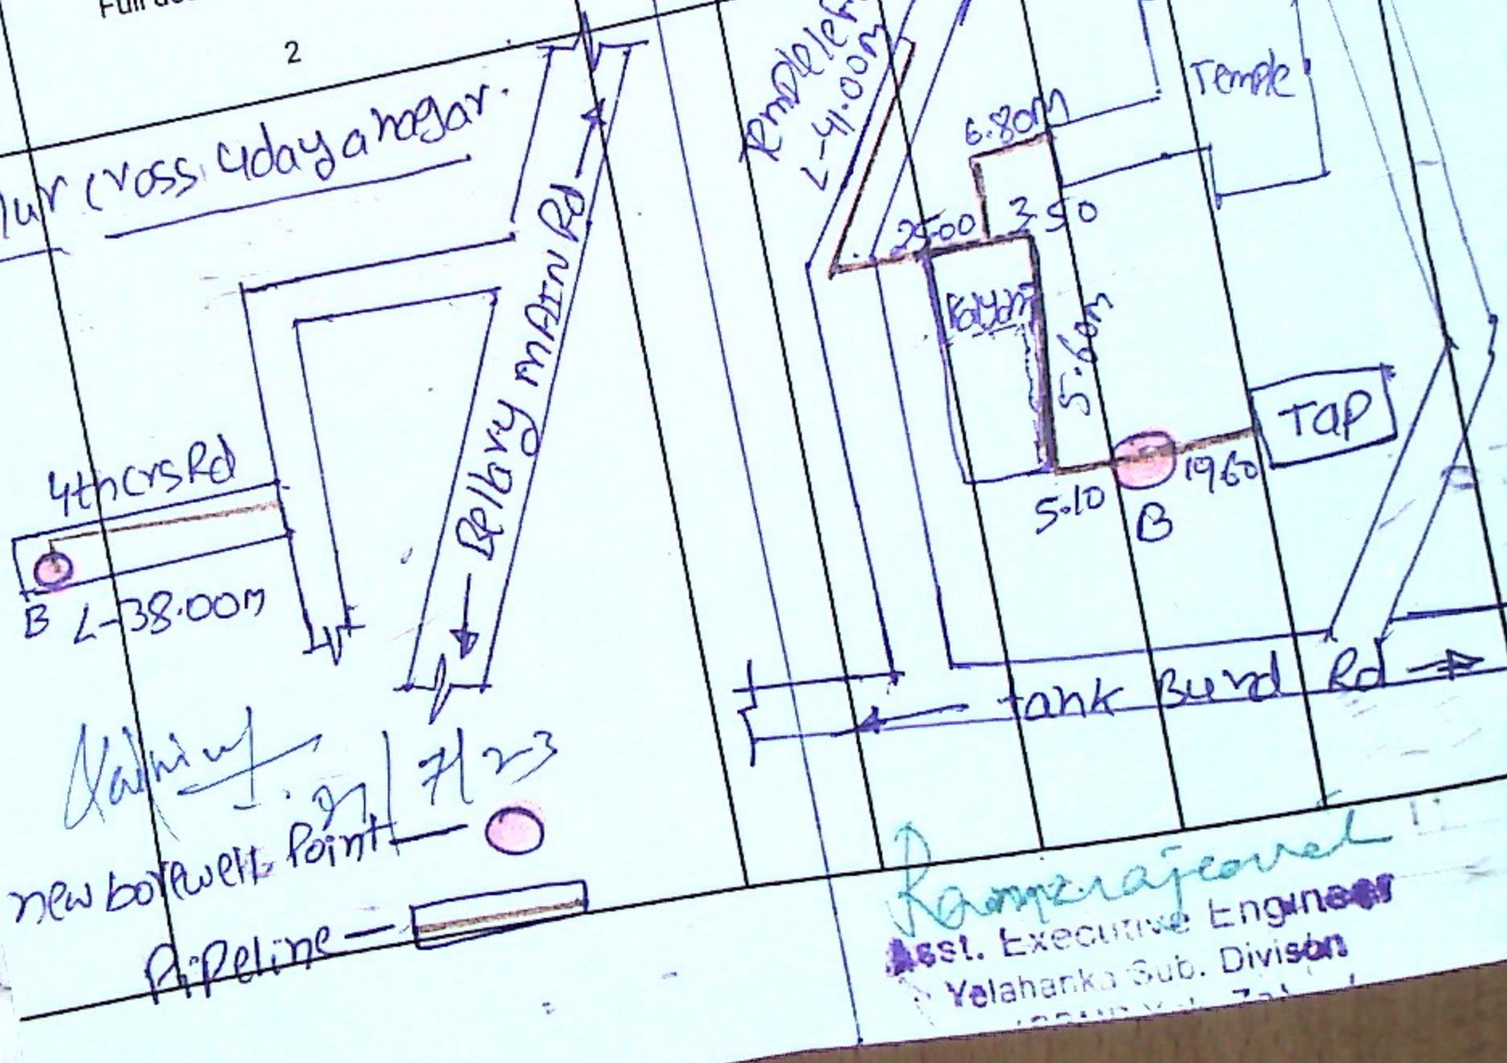

Ramesh
Asst. Executive Engineer
Yelahanka Sub. Division

M. A. R. 57 (Rule 116)
Measurement Book

No. E 496575

Contents
7

Tap

Rd

Initial No. Chowdeswari

Name of work ... From ... To ... new borewell point

Name of Contractor of nature of Agency ...

Date of commencement of work ...

Date	Full description, etc, of work	Number	Dimensions Length	Breadth	Depth	Contents	Reference to last Measurement
		1	2	3	4	5	6 7 8
	Kenchenahalli MAIN Rd		5-10.00	28.80M			old town BBMP office near Pandurangā temple
	Crossed 1-120.00M						
	4th MAIN 1-160.00M						
	5th MAIN 1-160.00						
	30.00						
	5th MAIN						

Ambhabavani nagara

2nd MAIN
2nd CRS Rd
2nd MAIN Rd
3rd MAIN Rd
Ambhabavani Rd

Existing borewell
Ranganjeevaiah

Pipeline:

Drilling Point

Asst. Executive Engineer
Yelahanka Sub. Divison
(BBMP Ynk. Zn)
Yelahanka, Bangalore

ಸಹಾಯಕ ಕಾರ್ಯಪಾಲಕ ಅಭಿಯಂತರರು
ಯಲಹಂಕ ಉಪನಗರ ಉಪವಿಭಾಗ.
ಬಿ.ಬಿ.ಎಂ.ಪಿ ಬೆಂಗಳೂರು-106

MEASUREMENT BOOK

Date	Full description, etc, of work	Dimensions: Number	Length	Breadth	Depth	Contents	Reference to last Measurement
1	2	3	4	5	6	7	8

Grid dam nagara.

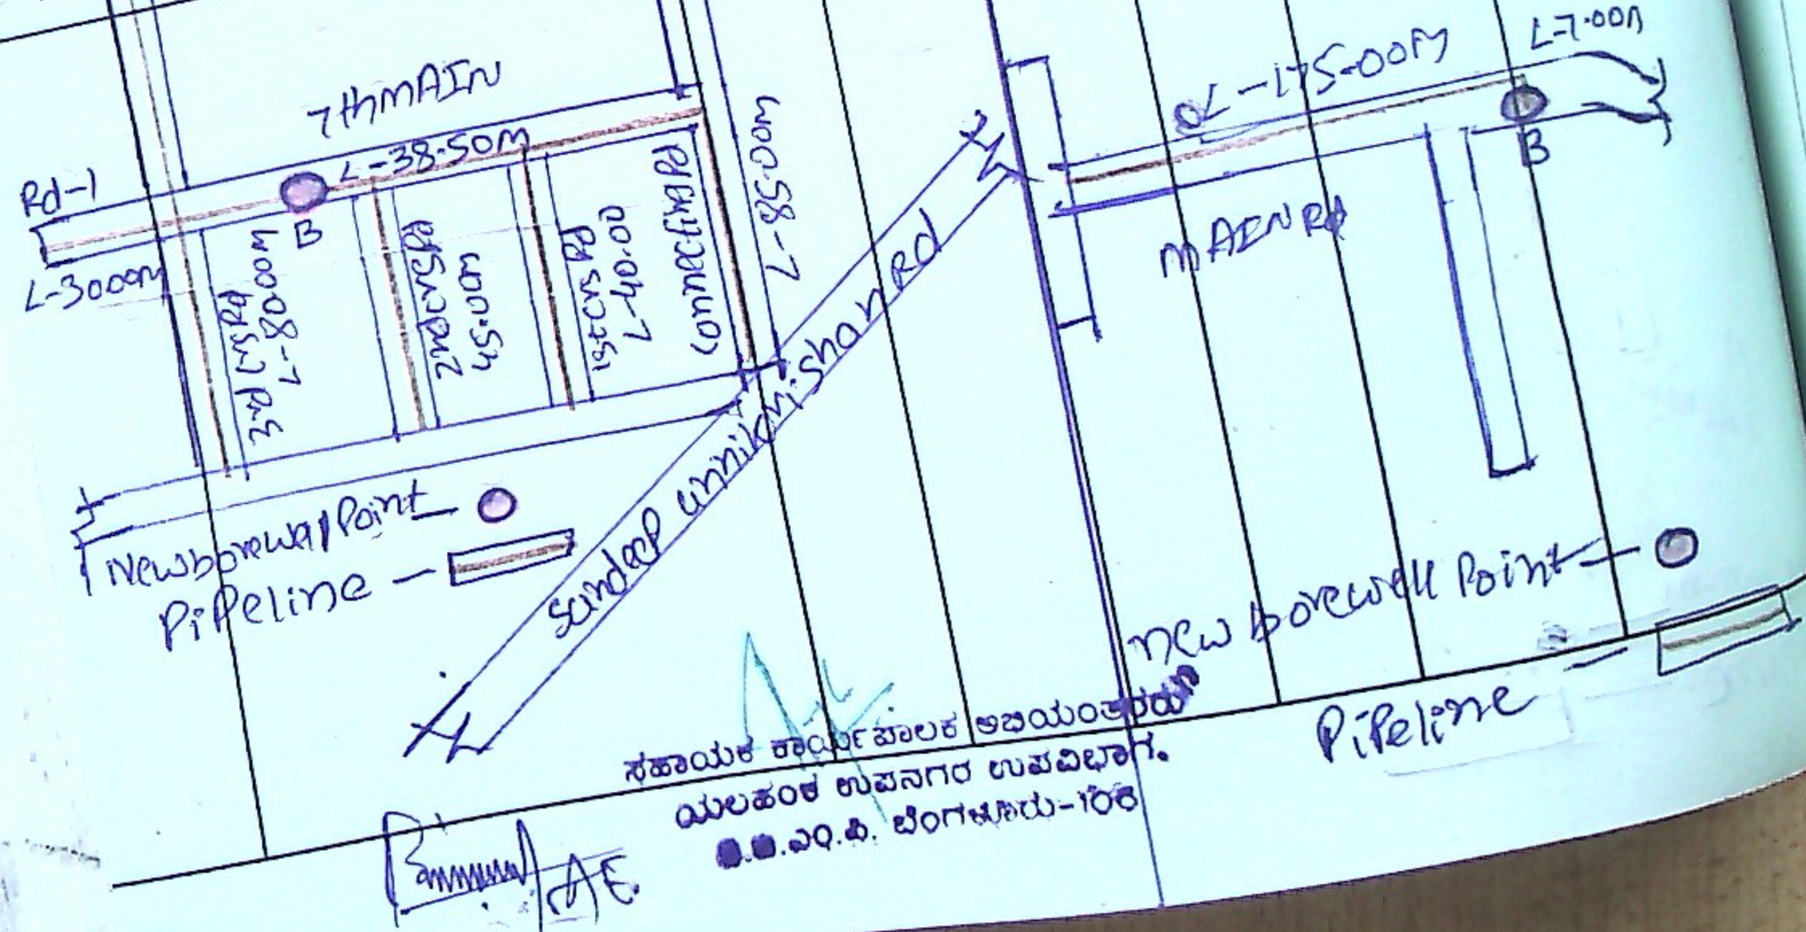

ಸಹಾಯಕ ಕಾರ್ಯಪಾಲಕ ಅಭಿಯಂತರರು
ಯಲಹಂಕ ಉಪನಗರ ಉಪವಿಭಾಗ.
ಬಿ.ಬಿ.ಎಂ.ಪಿ. ಬೆಂಗಳೂರು-ಕರ್ನಾ

M. A. R. 57 (Rule 116)

Measurement Book

No. E 496576

Contents 7

rial No. .....

me of work .....

me of Contractor of nature of Agency.....

te of commencement of work.....

From ..... To .....

B-H.B.L layout

Date	Full description, etc. of work	Number	Dimensions: Length	Dimensions: Breadth	Depth	Contents	Reference to last Measurement
	2	3	4	5	6	7	8

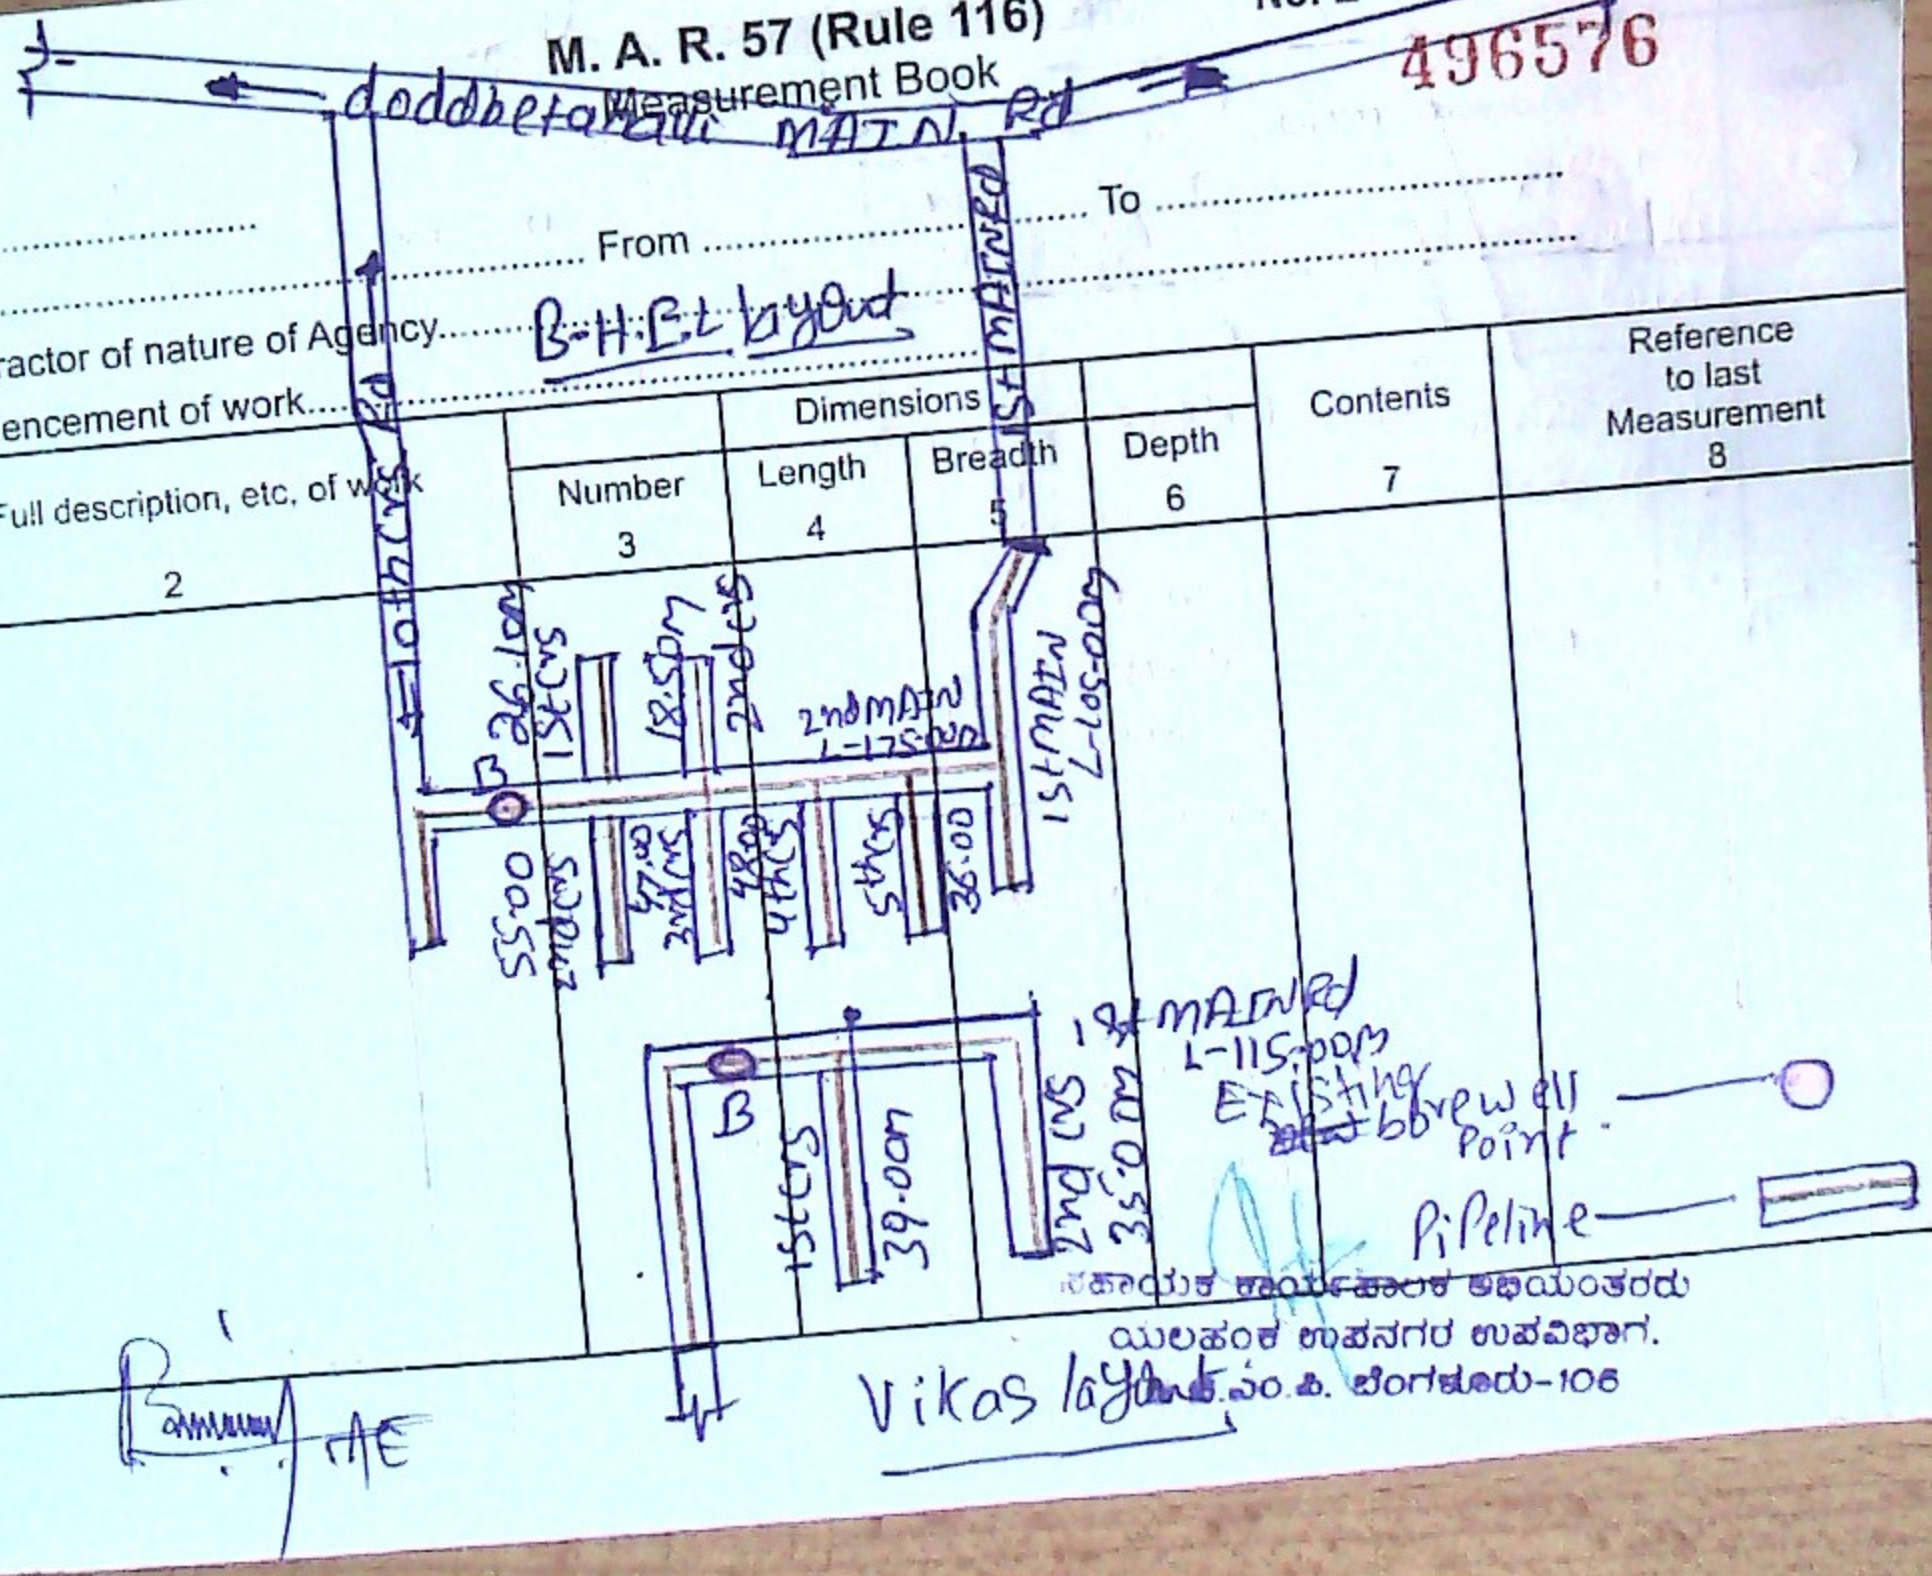

ಸಹಾಯಕ ಕಾರ್ಯಪಾಲಕ ಅಭಿಯಂತರರು
ಯಲಹಂಕ ಉಪನಗರ ಉಪವಿಭಾಗ.
ಬಿ.ಎಂ.ಆರ್.ಡಿ.ಎ. ಬೆಂಗಳೂರು-106

MEASUREMENT BOOK

Date	Full description, etc, of work	Dimensions: Number	Length	Breadth	Depth	Contents	Reference to last Measurement
1	2	3	4	5	6	7	8
	1st and 2 Final bill						
						Job Code: 004-23-000038	
						SBR No: 00035	
						Date: 6-10-2023	

Gross Amt Rs. 10204626:00

FSD	
CC&S	865200:00
S&CS	865200:00
IT	102046:00
LC	102046:00
CBE	10204:00
Rent	
T.D.	3,87,296:00
Net Amt	98,17,330:00

Audited & certified for Rs. 10204626:00

98,17,330:00
3,87,296:00

Accounts Division
Yelahanka Division
BBMP
31/10/23

Exe. Engineer
Yelahanka Division
BBMP

Sheet No. .....
Name of work .....
Name of Contractor of nature of Agency .....
Date of commencement of work .....

Date	Full description, etc, of work
1	2